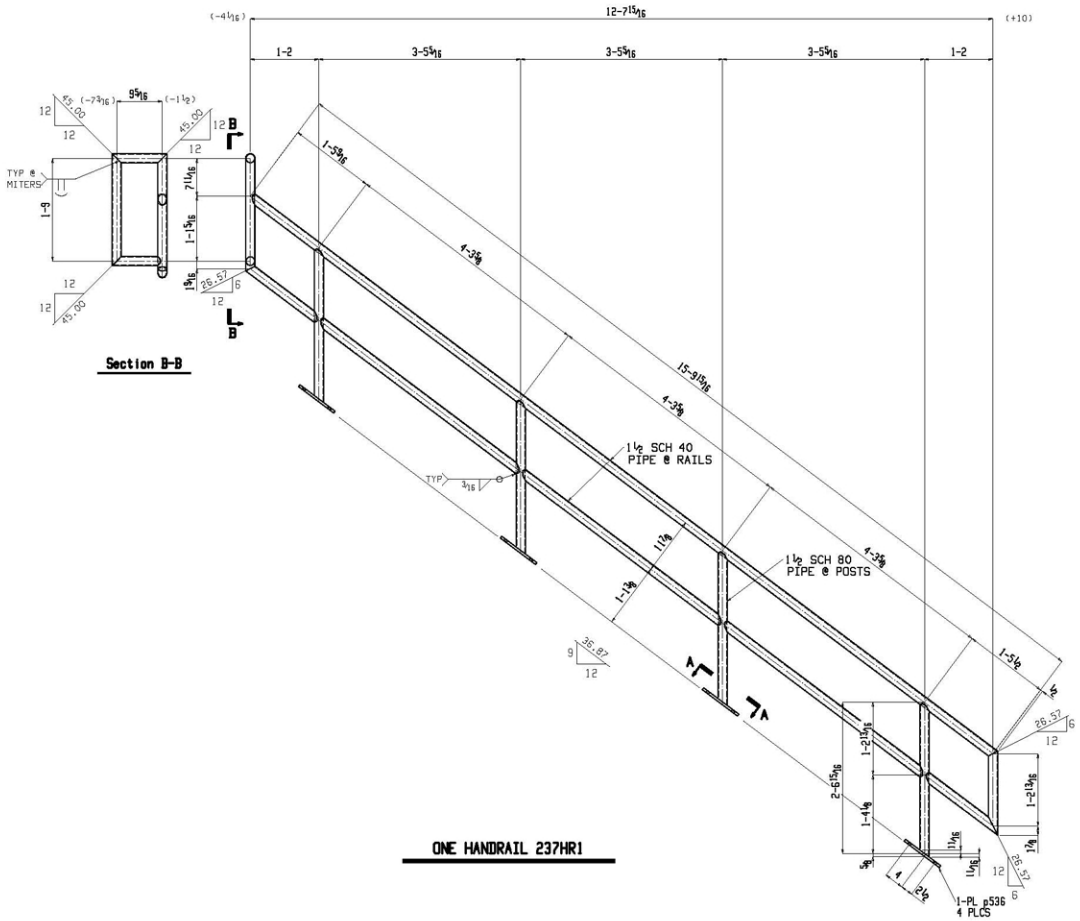

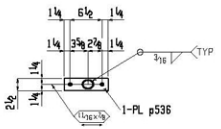

BILL OF MATERIAL

QTY TOTAL	PC MARK	MINOR MARK	DESCRIPTION	LENGTH		REMARKS	WEIGHT TOTAL
ONE	237HR1		HANDRAIL	16	7 1/4	LN FT	145
1		ab1	PIPE 1 1/2 SCH 40	38	3	RAILS	104
1		ab1	PIPE 1 1/2 SCH 80	10	6	POSTS	29
4		p536	PL 3/8x2 1/2	0	9		13

NOTES:
ALL HOLES 13/16" U.N.O.
ALL WELDS AS NOTED.
ALL WIDE FLANGE MATERIAL TO BE A992
ALL OTHER MATERIAL TO BE A36 U.N.O.
SEAL WELD FOR HOT DIP GALVANIZING

REV	EXPLANATION	SHOP	FIELD

AMERICAN STEEL CO.

FILE:

EL DORADO, ARKANSAS

GUION, ARKANSAS

DRAWN BY	CHK. BY	PAGE NUMBER
BC	GC	11-4316-237
DATE: Apr 08 2011	SCALE: N.T.S.	REF. DWG.: E1